NOTES:

1. All dimensions are in millimetres unless otherwise stated.

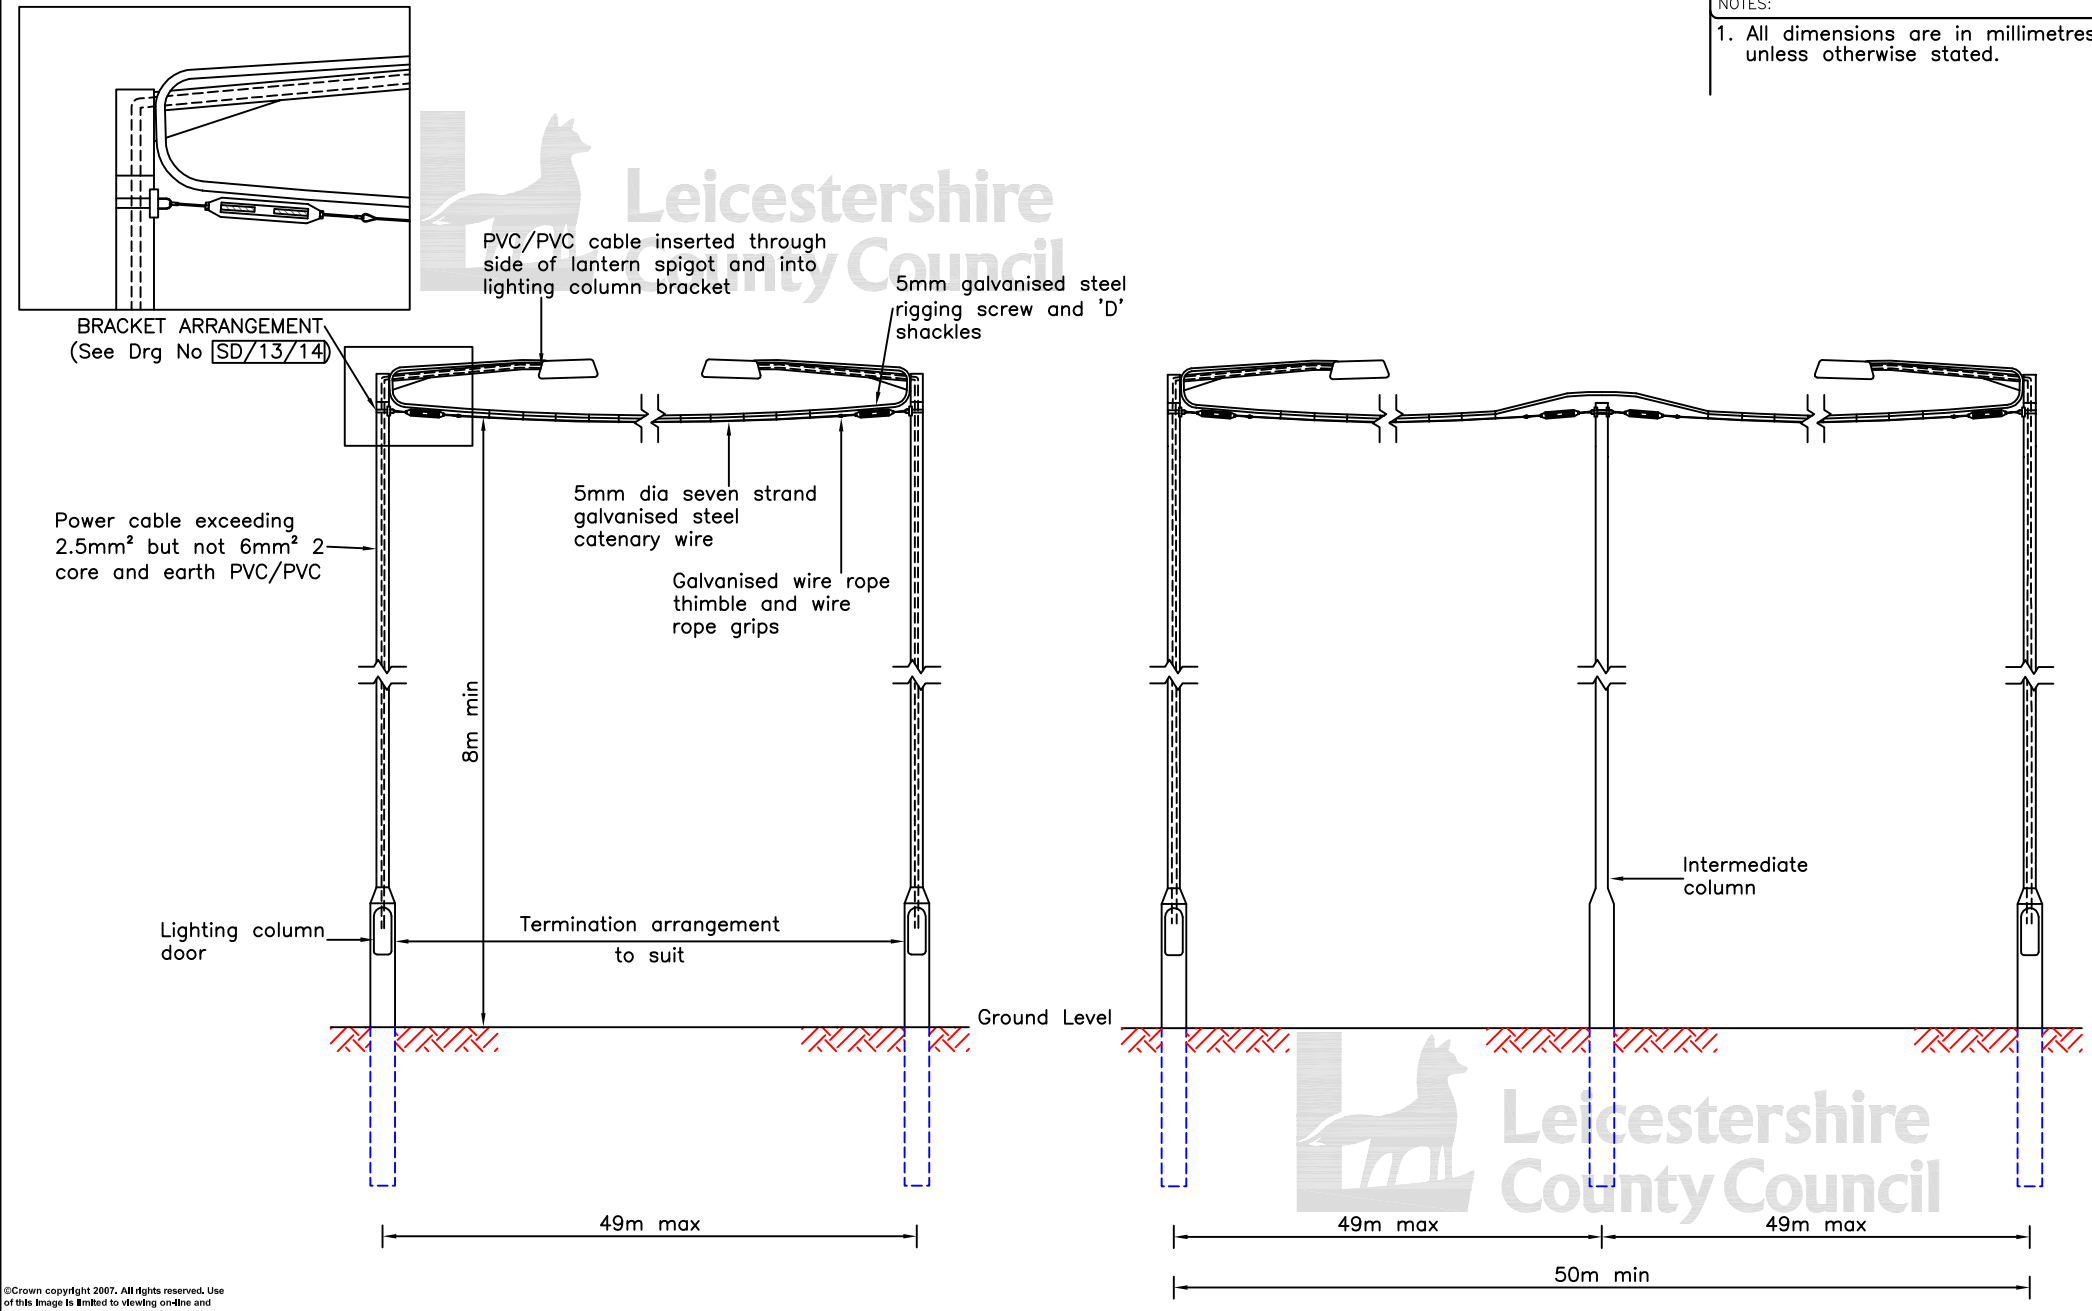

©Crown copyright 2007. All rights reserved. Use of this image is limited to viewing on-line and printing one copy. Leicestershire County Council. 100019271.

Leicestershire County Council

DEPARTMENT OF HIGHWAYS TRANSPORTATION AND WASTE MANAGEMENT

TITLE:

STANDARD DRAWING STREET LIGHTING

TEMPORARY OVERHEAD FEED

DRAWING NUMBER	DATE
SD/13/19	APRIL 2007
AUTOCAD REF	SCALE
K:\GENERAL\D9997STDDRG\SD1319	NOT TO SCALE

Rev	Date	Notes on Revision